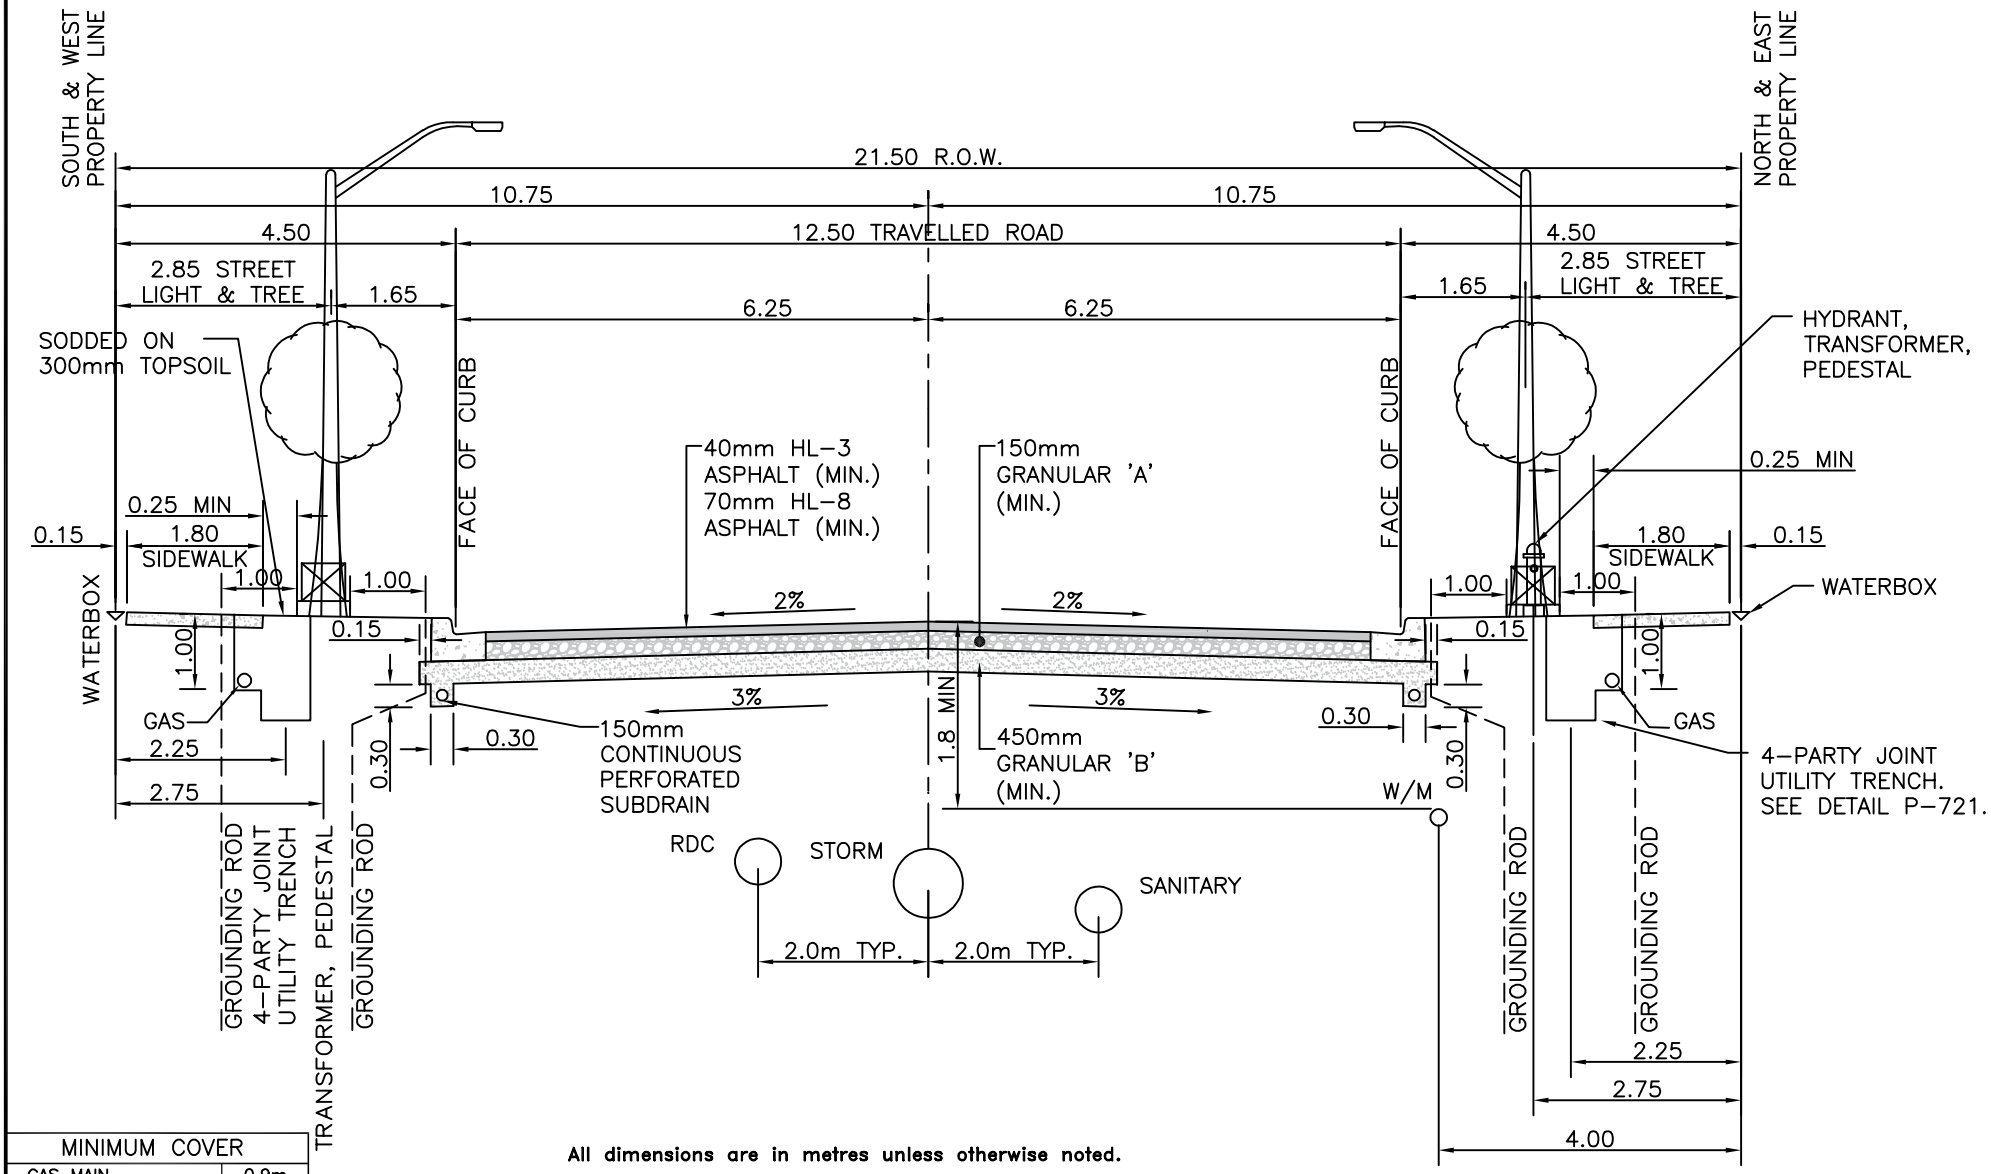

MINIMUM COVER	
GAS MAIN	0.9m
BELL TELEPHONE	0.6m
BELL CONDUIT	0.6m
HYDRO	0.6m
CABLE TELEVISION	0.6m
STORM SEWER	1.8m
RDC	1.8m
SANITARY SEWER	2.5m
WATERMAIN	1.8m

All dimensions are in metres unless otherwise noted.

City of Pickering — Engineering Services Department

DRAWN: D. POLAK

APPROVED: P. HELGESEN

DATE: AUGUST 2019

TYPICAL CROSS-SECTION
21.5m ROAD ALLOWANCE 12.5m PAVEMENT

REVISION NO.

DATE

P-748SE