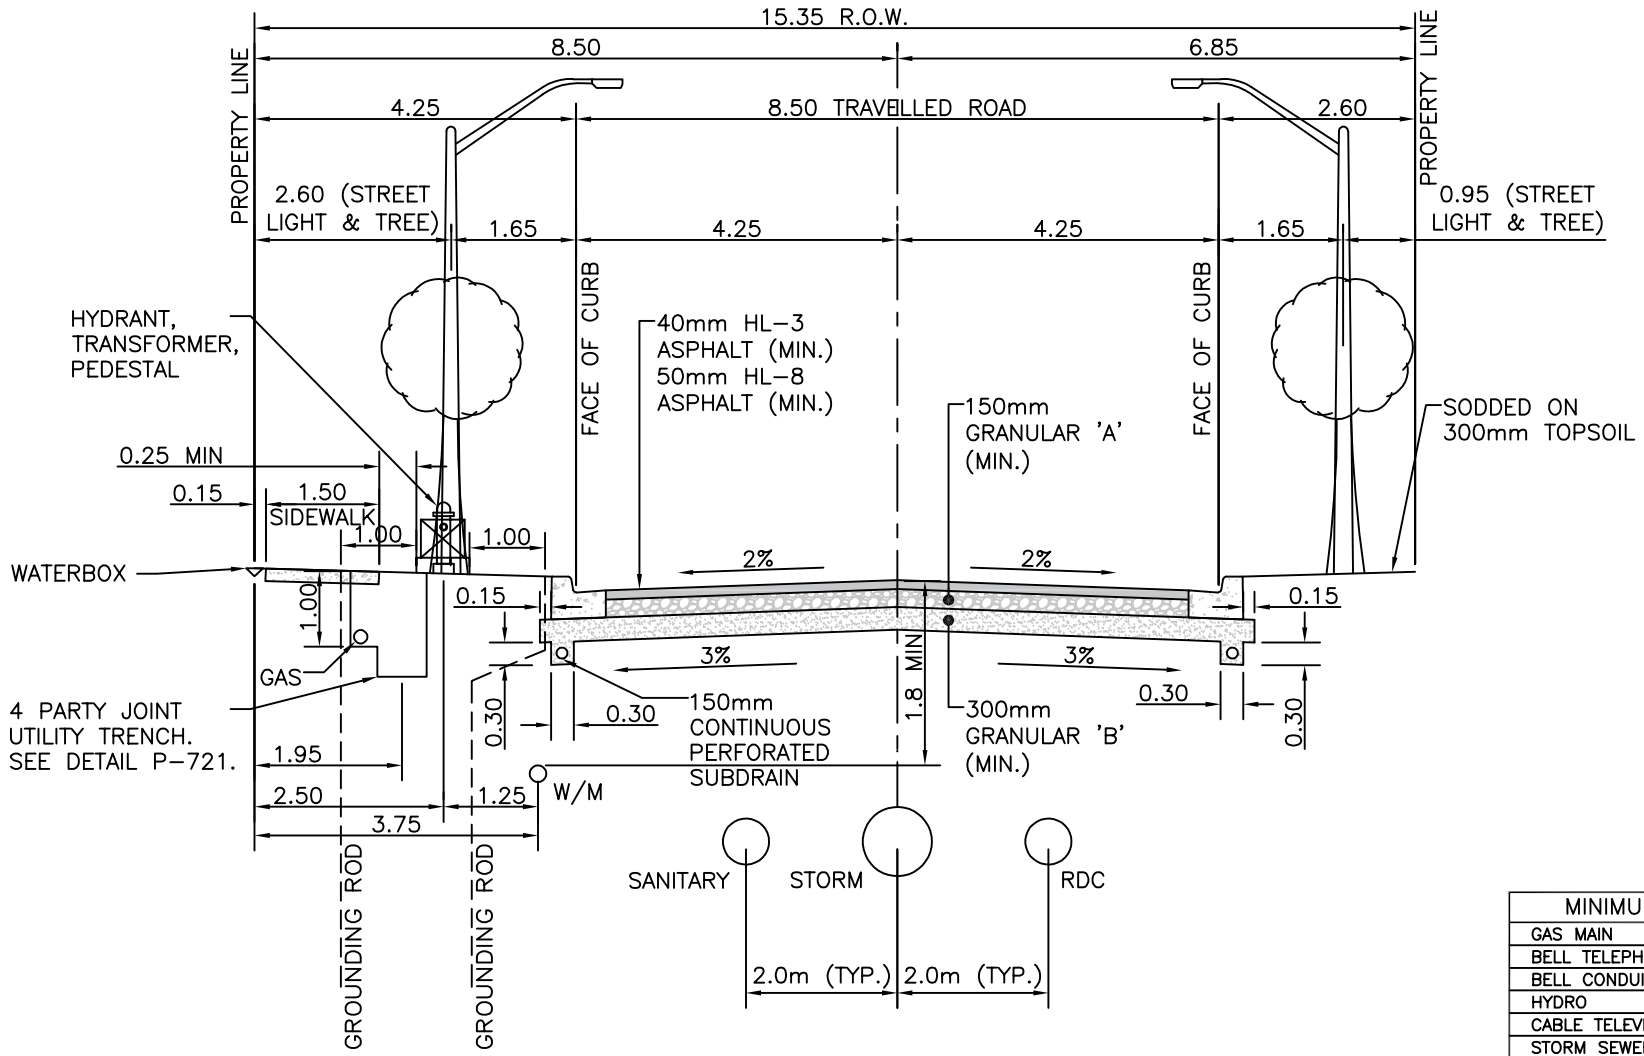

MINIMUM COVER	
GAS MAIN	0.9m
BELL TELEPHONE	0.6m
BELL CONDUIT	0.6m
HYDRO	0.6m
CABLE TELEVISION	0.6m
STORM SEWER	1.8m
RDC	1.8m
SANITARY SEWER	2.5m
WATERMAIN	1.8m

All dimensions are in metres unless otherwise noted.

City of Pickering — Engineering Services Department

DRAWN D. POLAK	TYPICAL CROSS-SECTION	REVISION NO.
APPROVED P. HELGESEN	15.35m ROAD ALLOWANCE 8.5m PAVEMENT	DATE
DATE AUGUST 2019		P-744SE