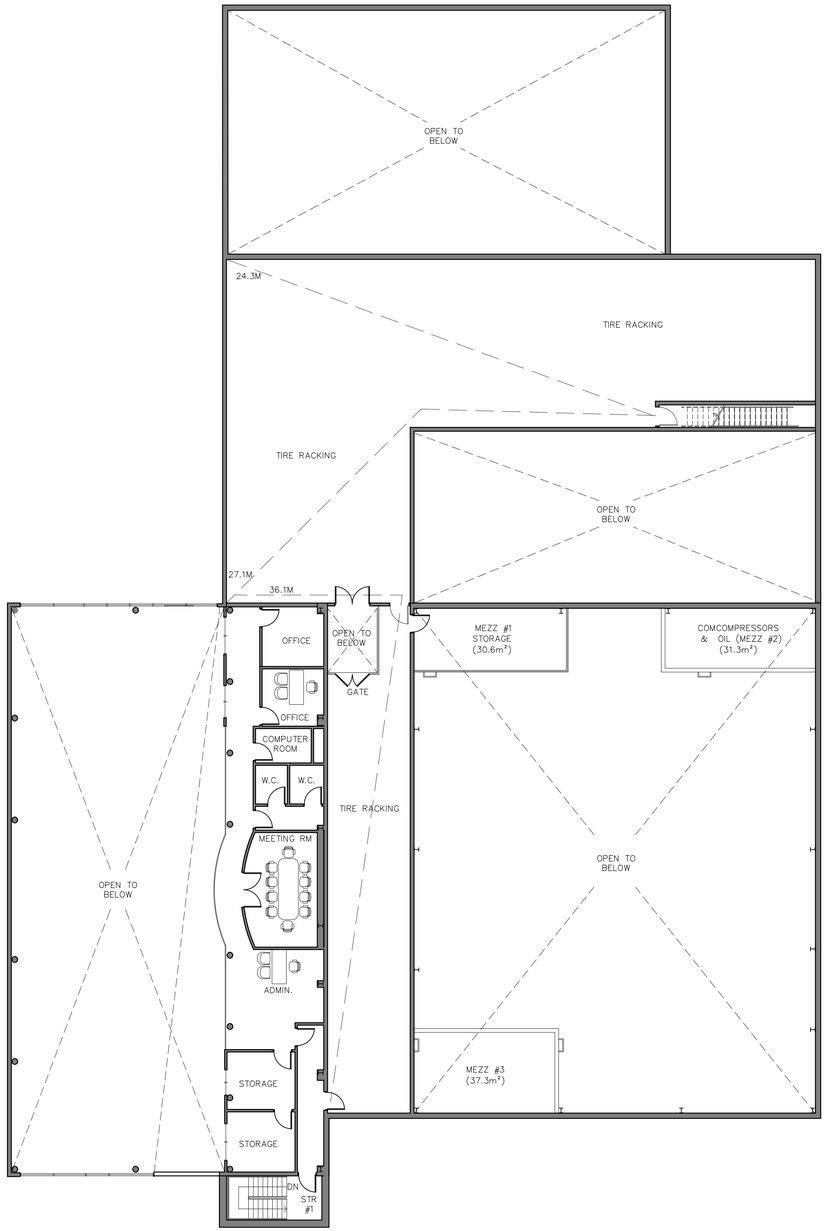

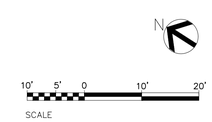

1 A202 SECOND FLOOR PLAN
SCALE 1:150

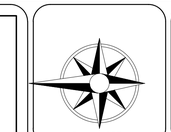

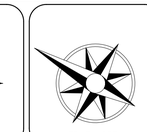

REV No.	DATE ISSUED DD-MM-YY	REVISION DESCRIPTION
1	08.09.23	ISSUED FOR PRE-CONSULTATION

PROJECT NAME

PROPOSED ADDITION
BESSADA KIA
1675 BAYLY ST.
PICKERING, ON.

PROJECT No.
23-1368

KIRBY STRUCTURES
1260 TERWILLEGAR AVENUE, UNIT No. 2
OSHAWA, ONTARIO L1J 7A5
(905) 723-2223 KIRBYSTRUCTURES.COM

SCALE	DRAWN	CHECKED	APPROVED
1:150	RT	DT	–

DRAWING TITLE
SECOND FLOOR PLAN

DRAWING No.
A202

Posted by: kirby Date: Dec 12, 2025 - 11:52 am File: C:\Users\Kirby\KirbyStructures.com\AllCompany - Documents\Current\Jobs\2023\23-1368 Bessada Kia Addition\Drawings\23-1368 - Bessada Kia.dwg Layout: A202 - Second Flr Plan