
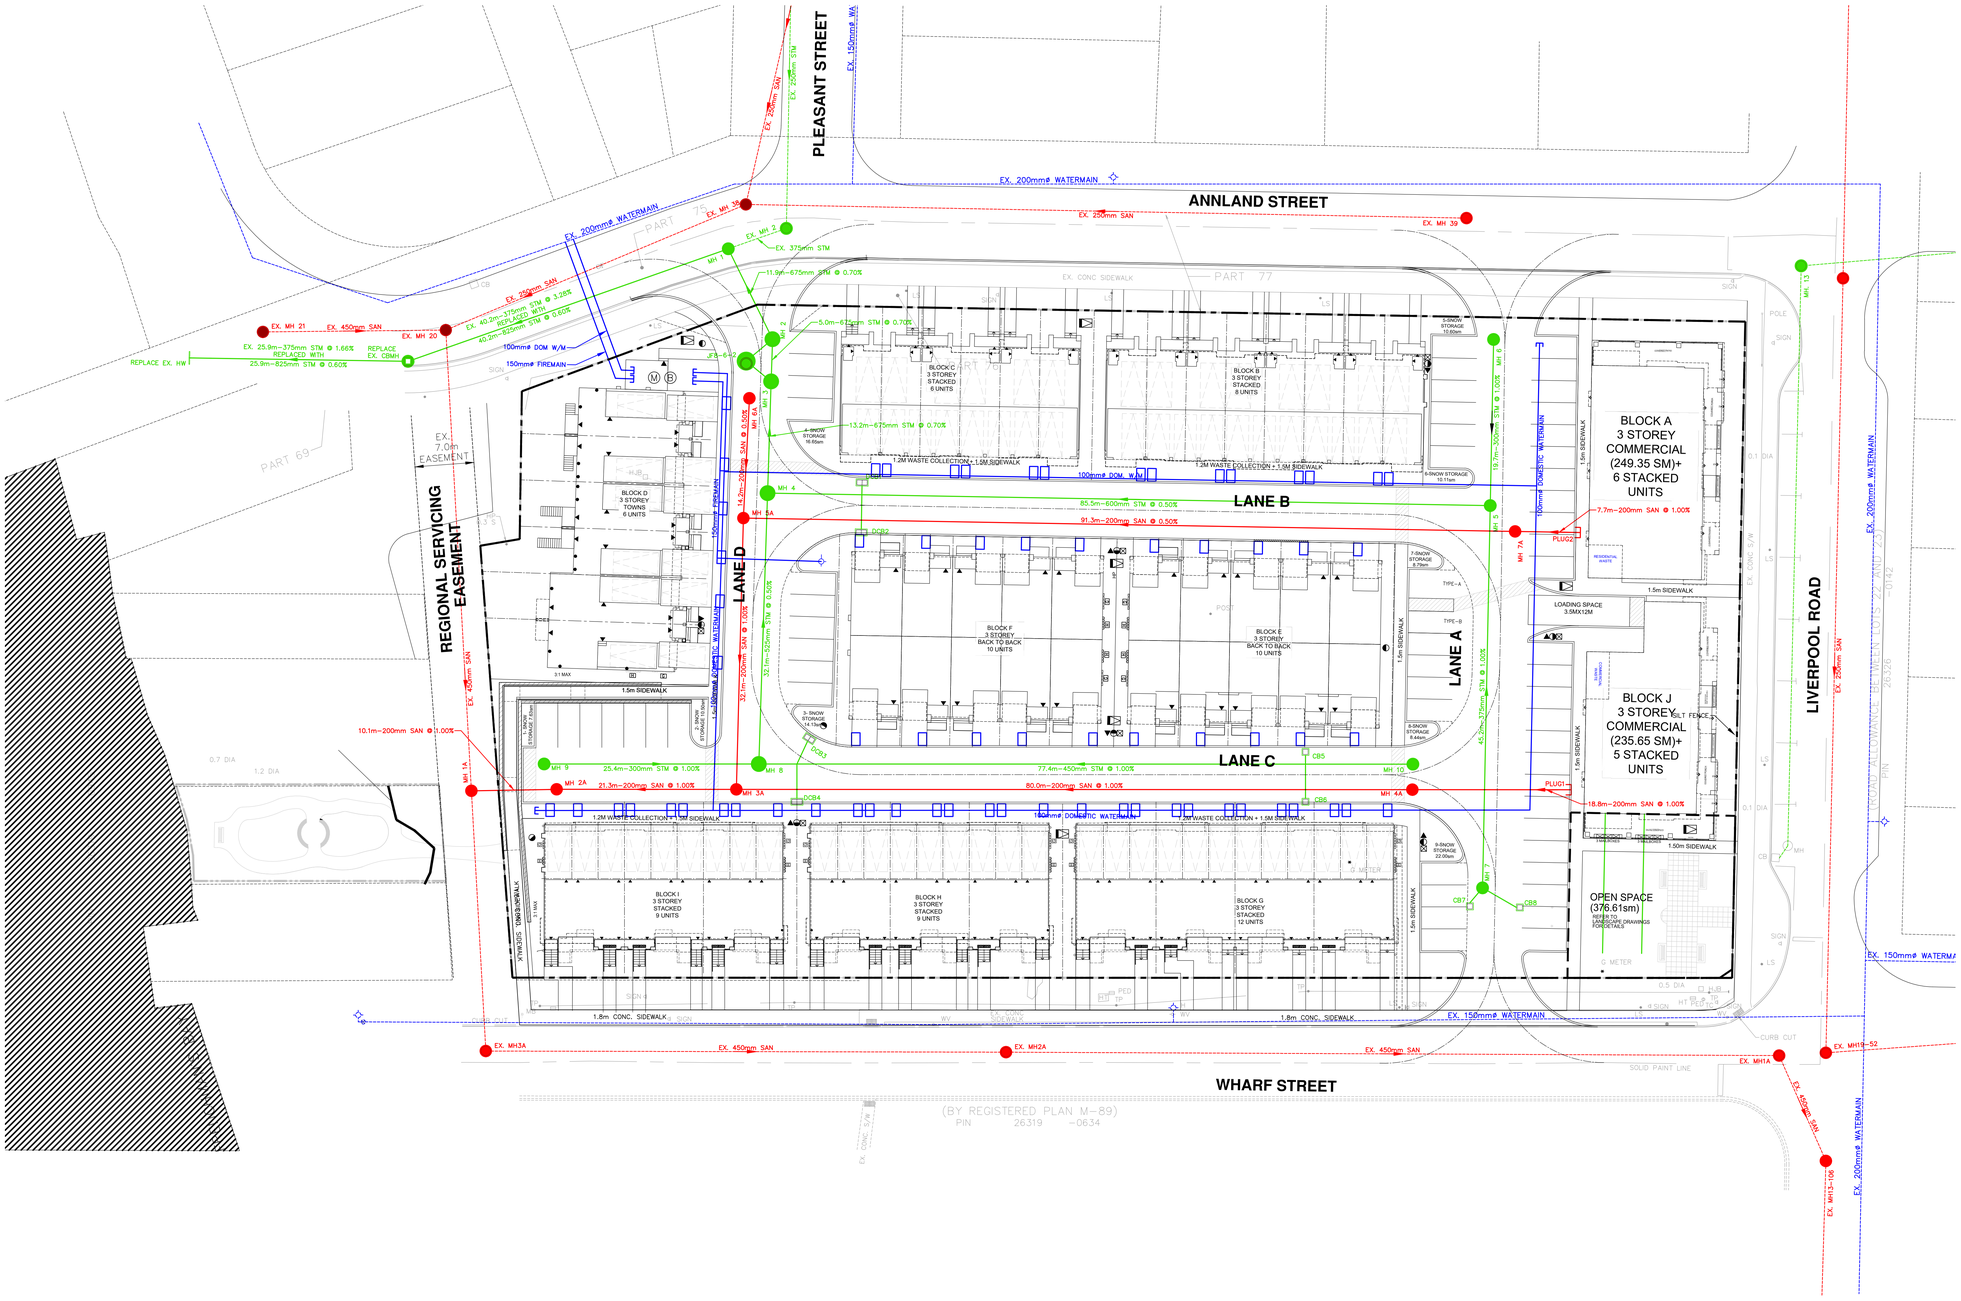


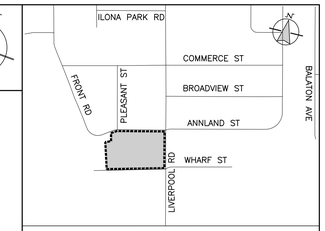

KEY PLAN
N.T.S.

NOTES:

1. ALL MEASUREMENTS IN METRES, PIPE SIZES IN MILLIMETRES, UNLESS OTHERWISE SPECIFIED.
2. ELEVATIONS HERON ARE GEODETIC AND ARE REFERRED TO CITY OF PICKERING BENCHMARK No. R–39, HAVING A PUBLISHED ELEVATION OF 82.555m (CVGD–1929:1978)

LEGEND

- STREET LIGHT
- STREET LIGHT PEDESTAL
- TRANSFORMER
- SWITCHGEAR
- BELL PEDESTAL
- BELL GRADE LEVEL BOX
- BELL GRADE LEVEL BOX + CABINET
- ROGERS PEDESTAL
- ROGERS GRADE LEVEL BOX (2436)
- ROGERS GRADE LEVEL BOX (3660)
- ROGERS GRADE LEVEL BOX + CABINET
- COMMUNITY MAILBOX – 2 MODULES
- COMMUNITY MAILBOX – 3 MODULES
- ROAD CROSSING DUCT BANK
- GAS CROSSING
- SANITARY MANHOLE
- STORM MANHOLE
- CATCHBASIN MANHOLE
- DOUBLE CATCHBASIN MANHOLE
- CATCHBASIN
- DOUBLE CATCHBASIN
- ANCHOR TEE, VALVE & HYDRANT
- WATER VALVE & BOX
- STOP SIGN
- DECIDUOUS STREET TREE

REVISIONS

No.	BY	DATE	DESCRIPTION	APPROVED

THE CORPORATION OF THE CITY OF PICKERING
ENGINEERING SERVICES DEPARTMENT

640 LIVERPOOL ROAD

UTILITY COORDINATION PLAN

CANDEVCON EAST LIMITED
CONSULTING ENGINEERS & PLANNERS
1600 STELLAR DRIVE, SUITE 402 WHITBY, ONTARIO L1N 9B2
TEL. (289) 315–3680 FAX (905) 794–0611

LICENSED PROFESSIONAL ENGINEER
M.COSCARELLA
100228374
PROVINCE OF ONTARIO

SCALE : 1:250	PROJECT No. E21030
DRAWN BY : S.S.	
DESIGNED BY : M.C.	DRAWING No. UCP
CHECKED BY : M.C.	
REVISION DATE: Oct. 27, 2026	

FILE: E21030–FSOP.dwg