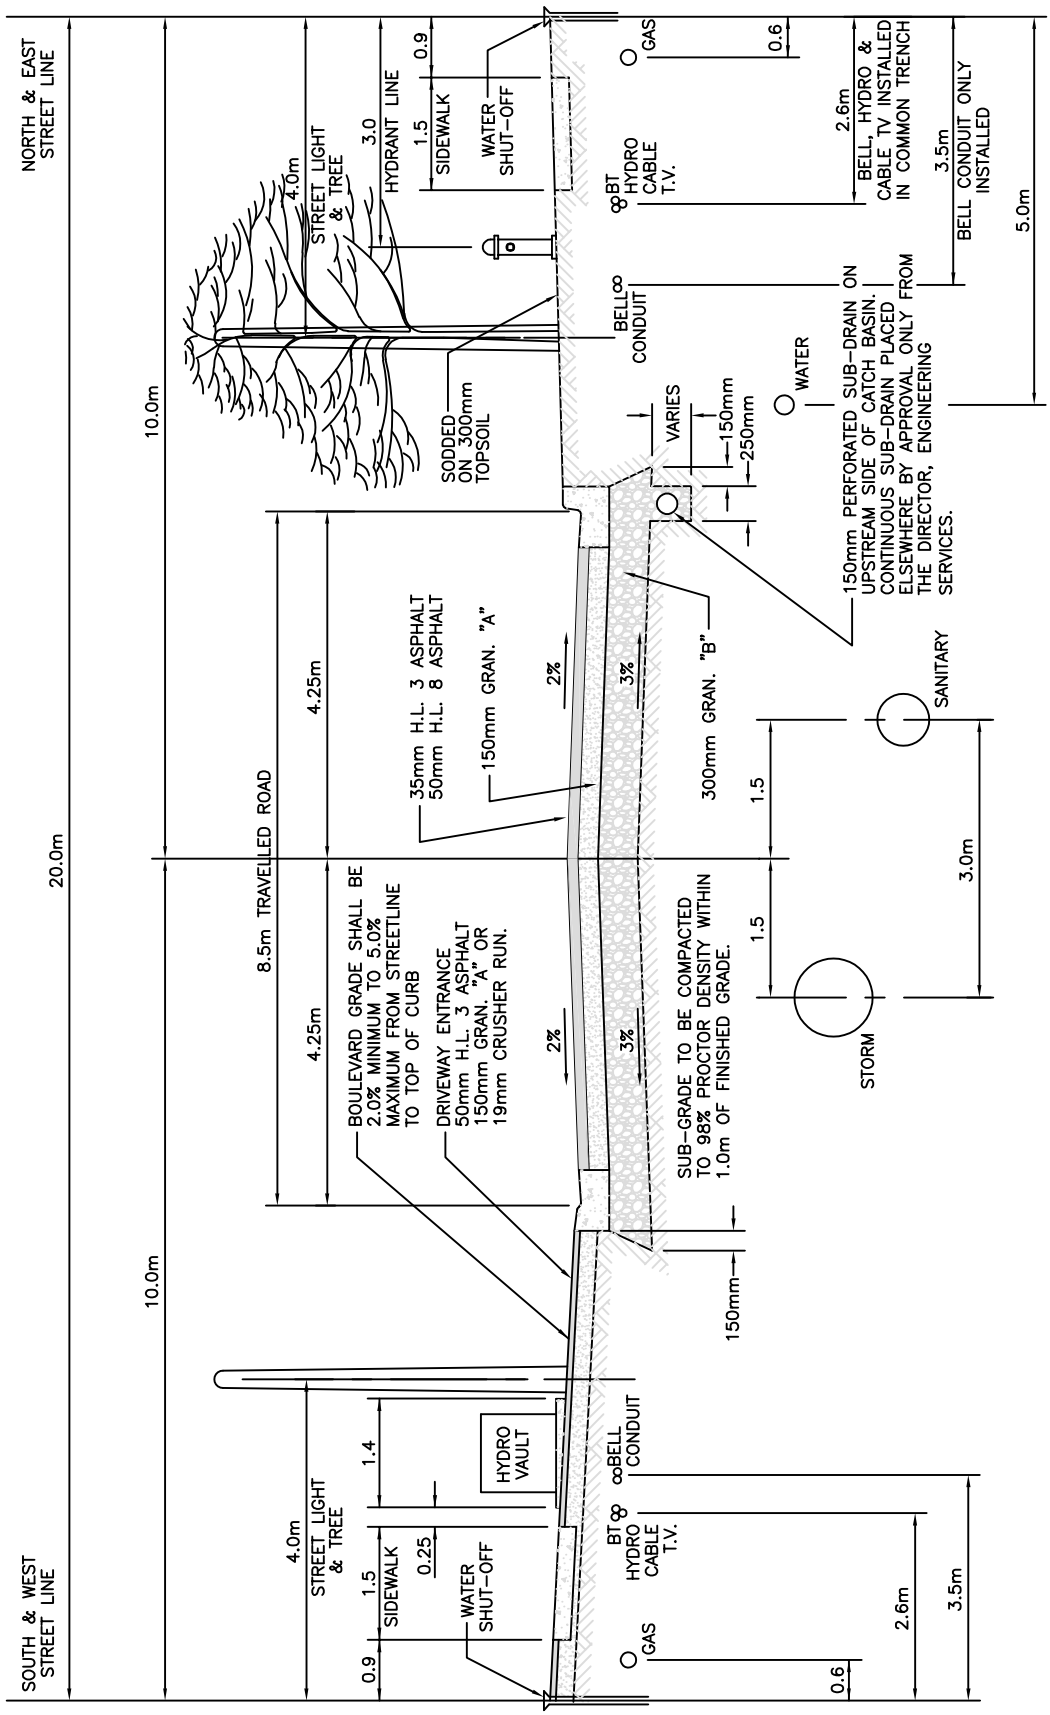

MINIMUM COVER	
GAS MAIN	0.9m
BELL TELEPHONE	0.6m
BELL CONDUIT	0.6m
HYDRO	0.6m
CABLE TELEVISION	0.6m
STORM SEWER	1.8m
SANITARY SEWER	2.5m
WATERMAIN	1.8m

All dimensions are in millimetres and metres unless otherwise noted.

City of Pickering — Engineering Services Department

DRAWN P. NEUMAN	TYPICAL CROSS – SECTION 20m ROAD ALLOWANCE – 8.5m PAVEMENT	REVISION NO. 3
APPROVED R. W. HOLBORN		DATE NOVEMBER 2019
DATE JANUARY 1993		P–700