Tab 11

Proposed Naturalization Buffer Plant Material List

KEY	QNTY	BOTANICAL NAME	COMMON NAME	HT/CAL	SPREAD	ROOT	DROUGHT TOLERANT	NATIVE	REMARKS
DECIDUOUS TREES									
ACS		Acer saccharum	Sugar Maple	30mm		B.&B.	High	Yes	Full Form
PTR		Populus tremuloides	Trembling Aspen	30mm		B.&B.	High	Yes	Full Form
QRB		Quercus rubra	Red Oak	30mm		B.&B.	High	Yes	Full Form
DECIDUOUS SHRUBS									
CNS		Cornus sericea	Red Osier Dogwood	40 cm		C.G.	High	Yes	Full Form
POP		Physocarpus opulifolius	Common Ninebark	40 cm		C.G.	High	Yes	Full Form
VLE		Viburnum lentago	Nannyberry	40 cm		C.G.	High	Yes	Full Form

Proposed Plant Material List

KEY	QNTY	BOTANICAL NAME	COMMON NAME	HT/CAL	SPREAD	ROOT	DROUGHT TOLERANT	NATIVE	REMARKS
DECIDUOUS SHRUBS									
CNK		Cornus sericea 'Kelseyi'	Kelsey Red Osier Dogwood	60 cm		C.G.	Yes	Yes	Full Form
CONIFEROUS SHRUBS									
TCF		Taxus cuspidata 'Fairview'	Fairview Yew		65 cm	C.G.	High	Yes	Full Form
ORNAMENTAL GRASSES									
PAV		Panicum virgatum	Switch Grass			2 Gal.	High	Yes	Full Form – Native
PERENNIALS									
PLS		Perovskia atriplicifolia 'Little Spire'	Little Spire Russian Sage			2 Gal.	High	Yes	Full Form

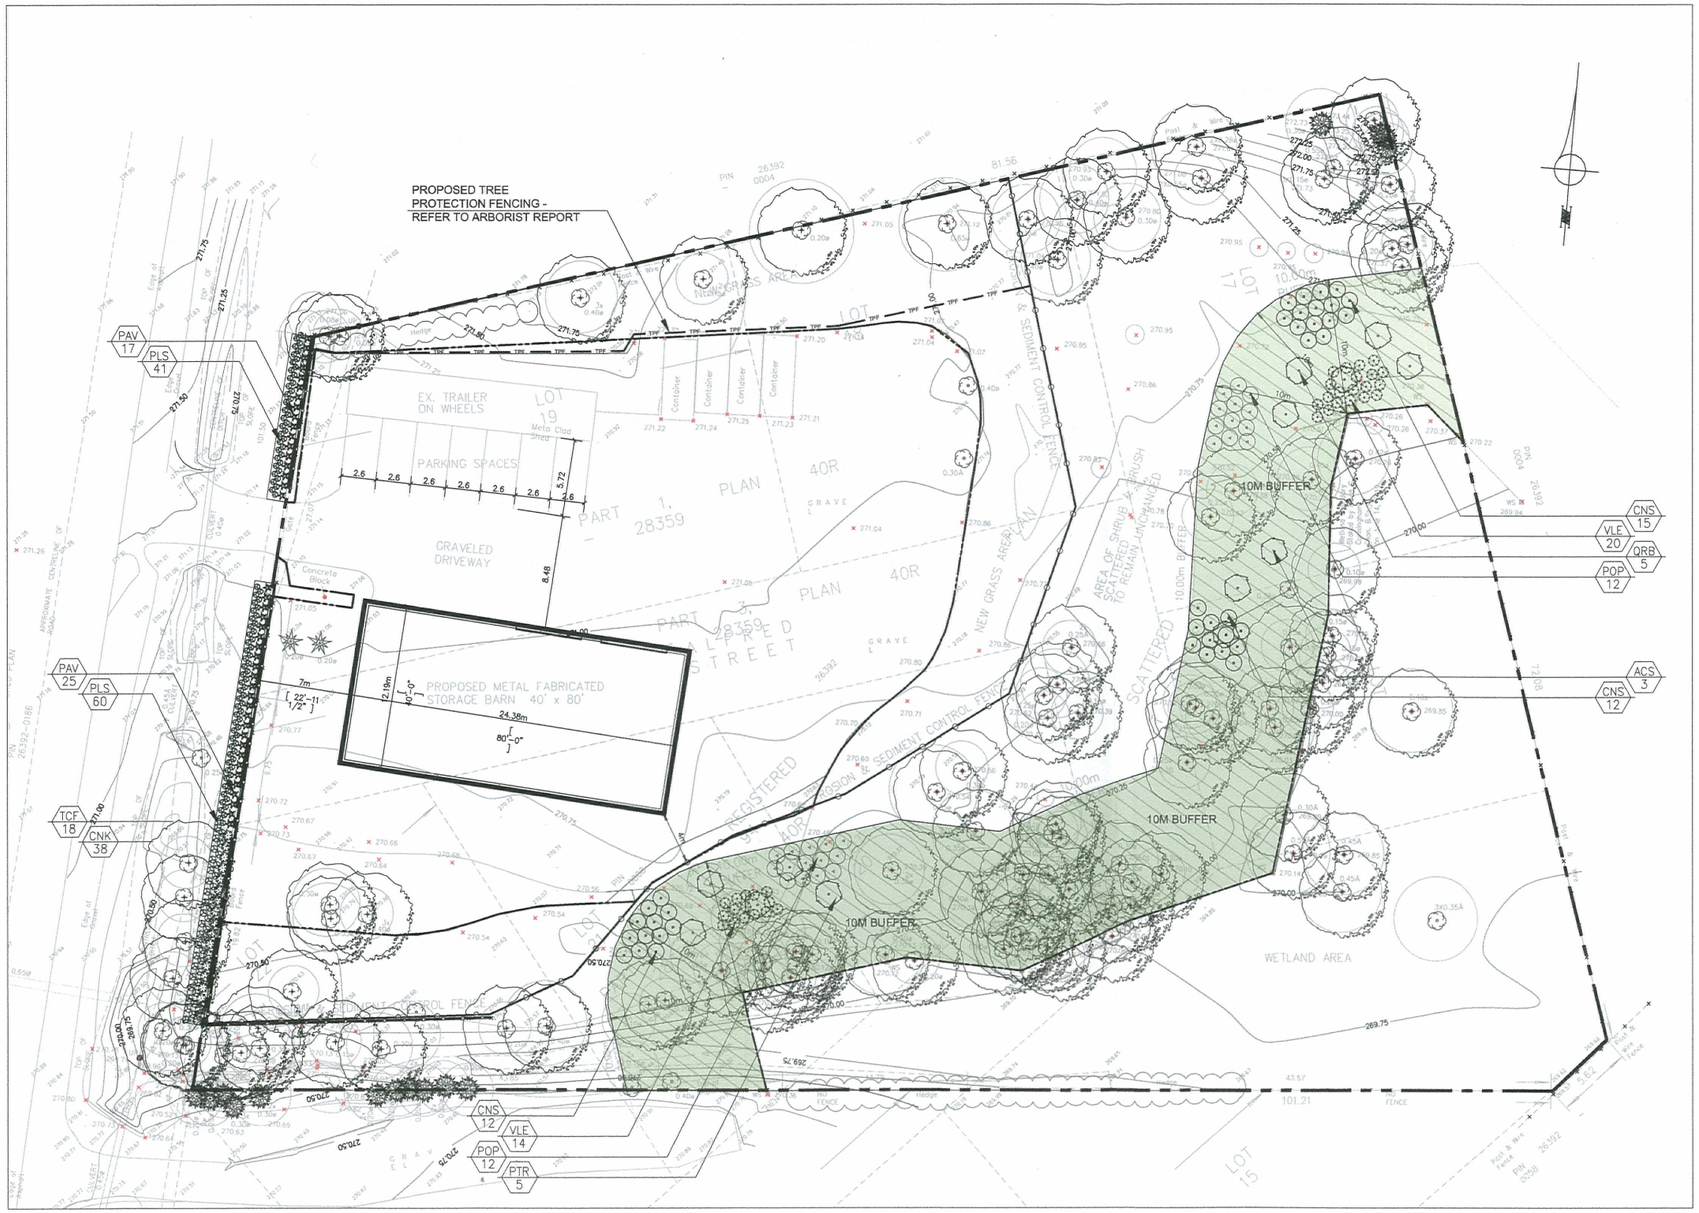

Key Map

Legend

- Existing Dedduous Tree Canopy
- Proposed Deciduous Tree
- Proposed Coniferous Tree
- Plant Material Reference Key
- Detail Reference Key
- Property Line
- TPF — Tree Protection Fencing - Refer to Arborist Report
- Existing Wood Privacy Fence Typ.
- Erosion and Sediment Control Fencing - Refer to Civil Drawings

msla
MARTON SMITH LANDSCAPE ARCHITECTS
170 The Donway W Suite 206,
Toronto, Ontario, Canada, M3C 2G3
tel. 416.492.9966 | email. info@msla.ca

Architect:

Client/Owner:

Municipality: City of PICKERING

Notes:

No.	Revision	Date
01	Issued for Review	05/07/21

North:

Stamp: ONTARIO ASSOCIATION OF LANDSCAPE ARCHITECTS OALA

Project:
Proposed Landscape and Site Upgrades
5329 Old Brock Rd.
Pickering, Ontario

Scale: **1:200** Date: **May 2021**

Drawn By: **S.P.** Checked By: **L.M.**

Drawing Title:
Landscape & Naturalization Buffer Plan

Project No. **21129** Sheet No. **L1-01**

All information contained in these plans shall be checked by the contractor. All discrepancies shall be reported to the Landscape Architect (L.A.) before commencing with construction. All drawings have copyright and shall remain the property of the Landscape Architect. Copying or any reproduction in part or whole shall only be permitted with written consent of L.A. Drawings shall not be used for construction unless sealed & SIGNED. All drawings patterns must dimensions taken from buildings or structures at 0% slope. The contractor shall confirm the exact location of all existing utilities and facilities, and shall assume liability for damages. The accuracy of the position of utilities or facilities is not guaranteed. Before starting work, the contractor shall confirm the exact location of all existing utilities and facilities, and shall assume liability for damages. DO NOT SCALE DRAWINGS • PRELIMINARY NOT FOR CONSTRUCTION • THESE DRAWINGS ARE NOT TO BE USED FOR CONSTRUCTION UNTIL COUNTERSIGNED BY L. ARCHITECT • SIGNED: _____ DATE: _____