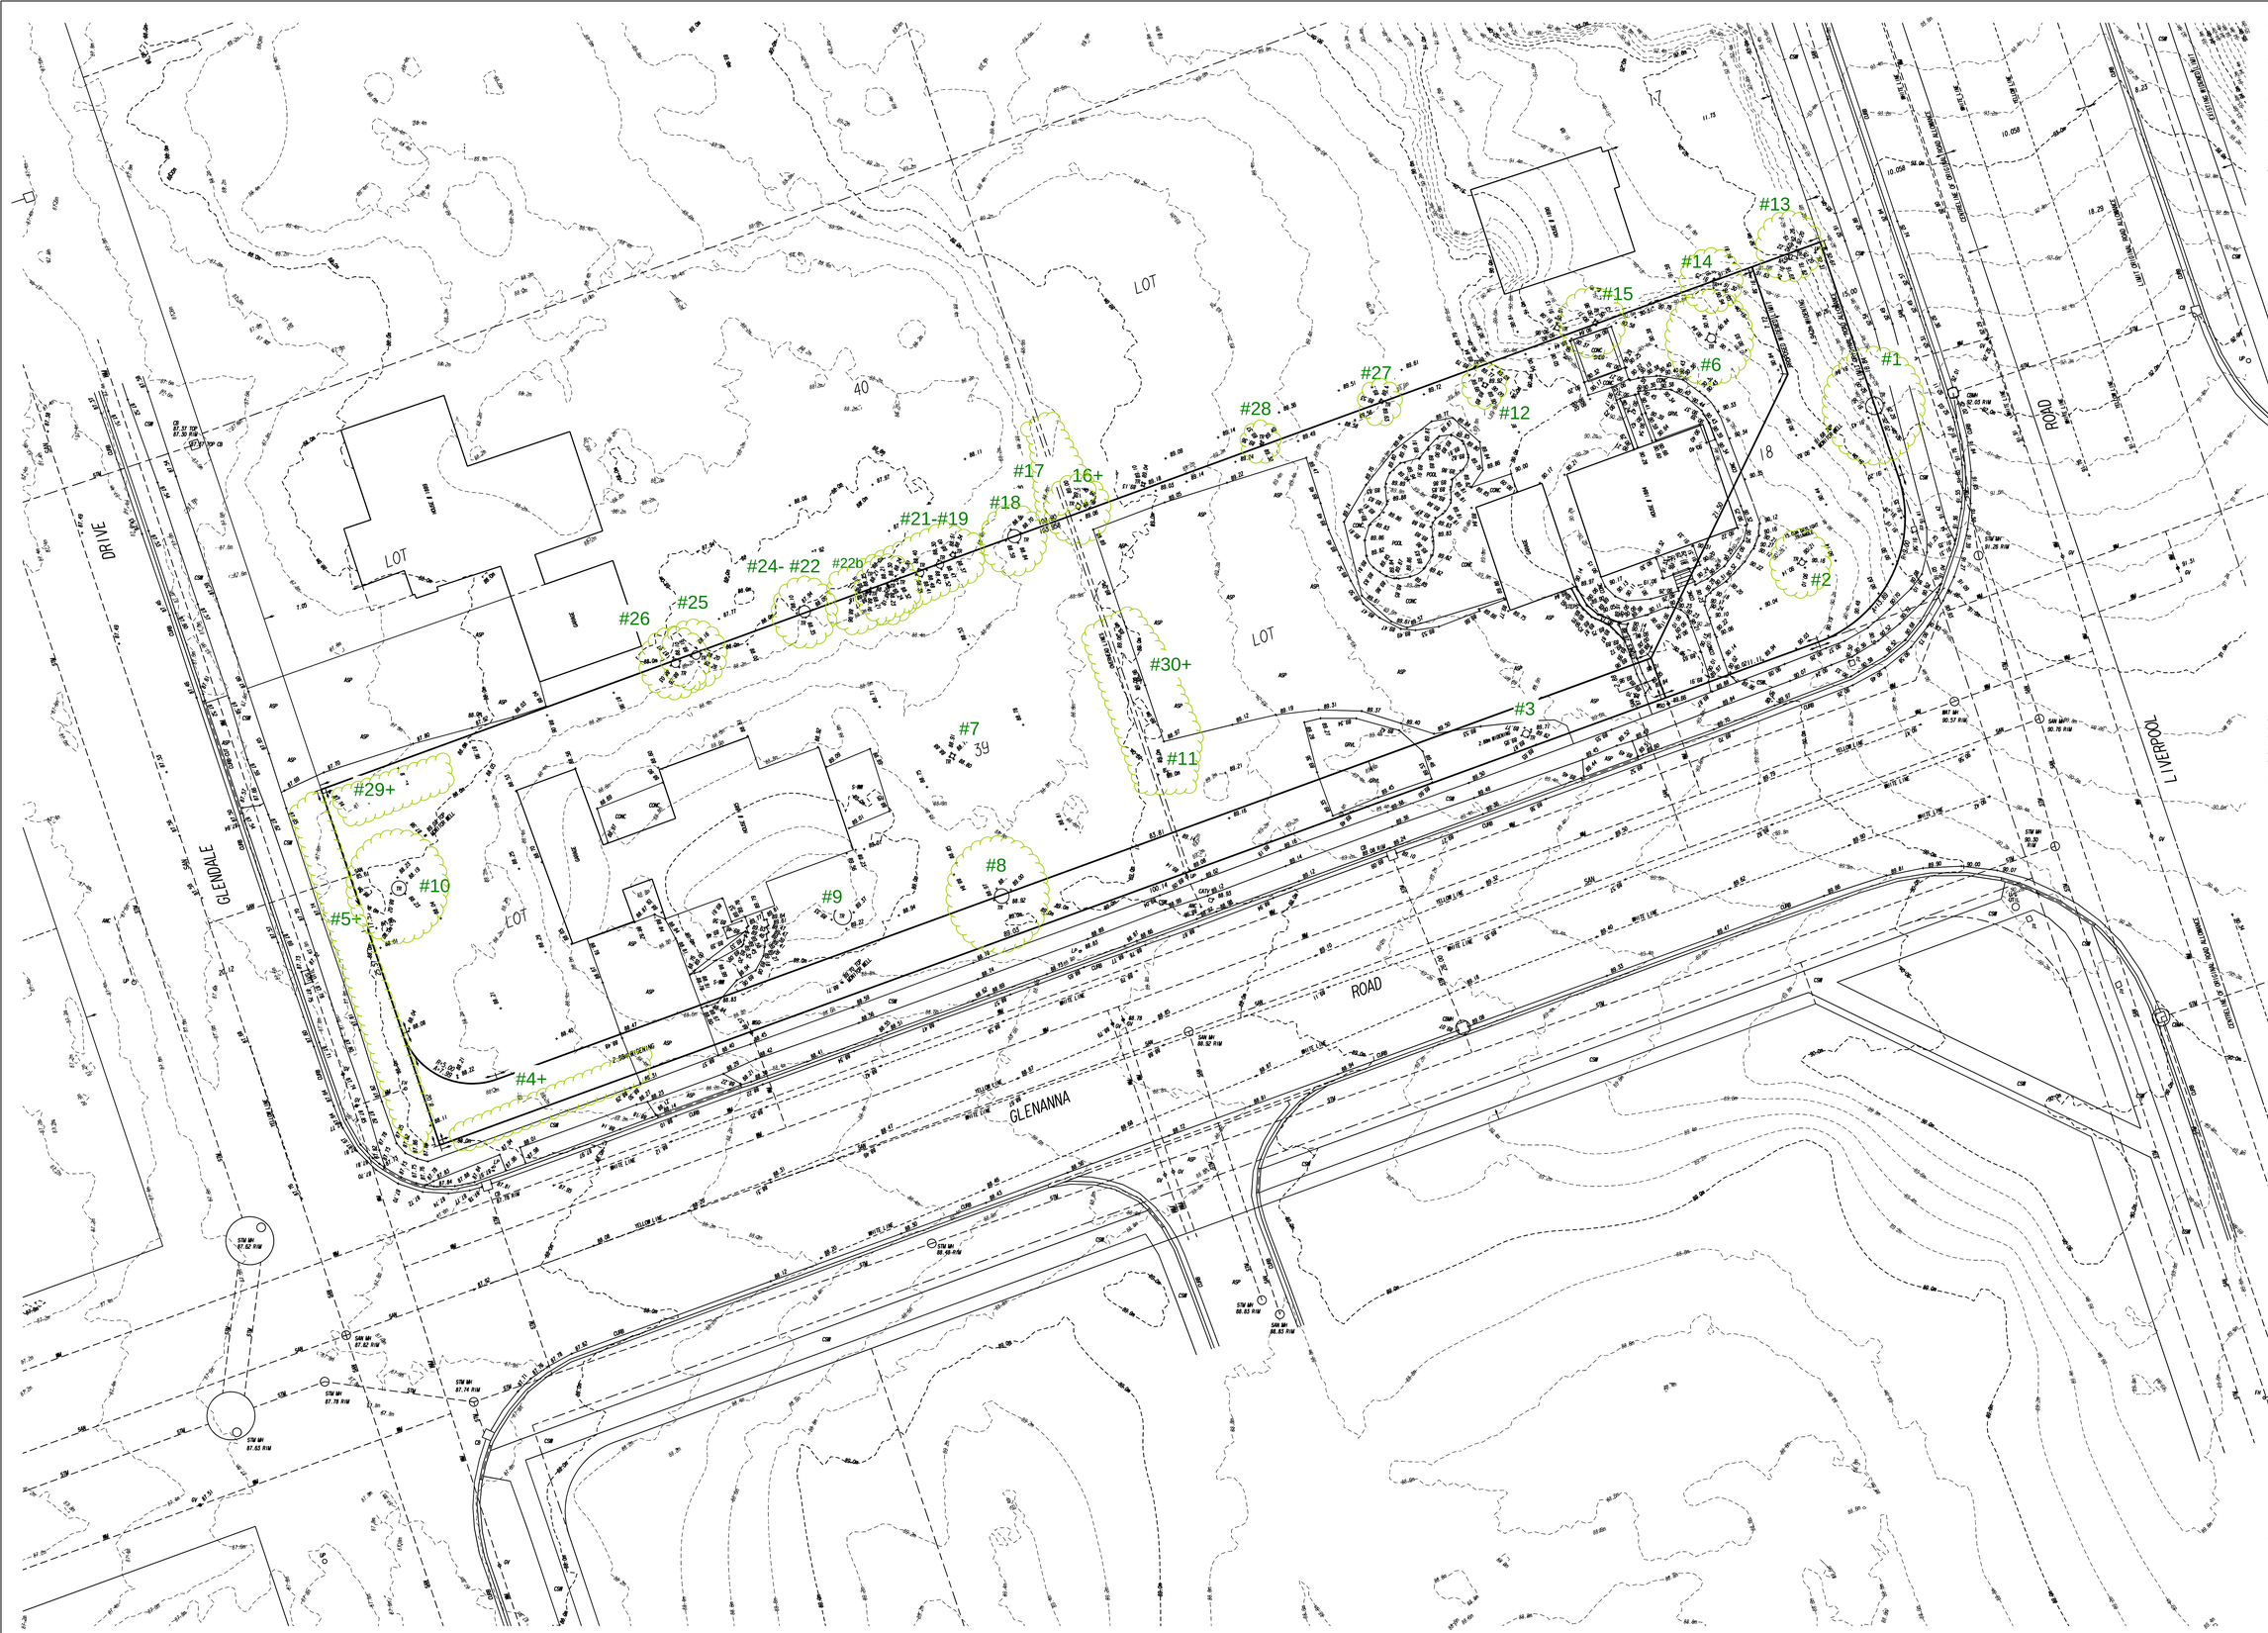

SKTECH

OF PART OF LOT 18, AND ALL OF LOT 39,
REGISTERED PLAN No. 492,
GEOGRAPHIC TOWNSHIP OF PICKERING,
NOW IN THE,

CITY OF PICKERING

REGIONAL MUNICIPALITY OF DURHAM

SCALE - 1 : 150 METRES

DISTANCES & COORDINATES SHOWN ON THIS PLAN ARE IN METRES AND CAN BE CONVERTED TO FEET BY DIVIDING BY 0.3048.

BENCHMARK.
BENCHMARK No. 00119670039
DATUM: CGVD2013 VERT ORDER: FIRST ORDER ELEVATION: 86.083 m
DATUM: CGVD28:78 VERT ORDER: FIRST ORDER ELEVATION: 86.472 m
LOCATION DESCRIPTION:
PICKERING - DEEP BENCH MAARK IN MANHOLE ON WEST SIDE OF CHURCH STREET, 0.5 KM SOUTH OF HIGHWAY NO. 2, 11.6 M EAST OF NORTHEAST CORNER OF ST. FRANCIS DE SALES SCHOOL, 10.4 M WEST OF CENTRE LINE OF ROAD, 4.0 M SOUTH OF WIRE FENCE, 3.5 M SOUTHWEST OF POWER POLE NO. 53.

- CONTOURS ARE DERIVED FROM ONTARIO DIGITAL TERRAIN MODEL (LIDAR-DERIVED) MASTER DATASET REPRESENTING THE BARE-EARTH TERRAIN DERIVED FROM A CLASSIFIED LIDAR POINT CLOUD (PROJECT: GTA 2023).

NOTES.
- CONTOUR INTERVAL IS 0.20 METRES.

FEBRUARY 10, 2026

CADDFILE: 81161-TP_3.DPD
PROJECT No. 81161-TP

H. F. GRANDER Co. Ltd.
ONTARIO LAND SURVEYOR
1575 HIGHWAY 7A WEST, UNIT 2A
POST OFFICE BOX 516
PORT PERRY, ONTARIO
L9L 1A6
TEL. (905) 985-3600
FAX. (905) 985-2347